

Educational
Exercise
Not for
Construction

Services
Lighting Analysis

Hotel Room
Layout

Project number Project Number


Date Issue Date

Drawn by Paul Vesey


Checked by Checker

A101

Scale 1 : 50

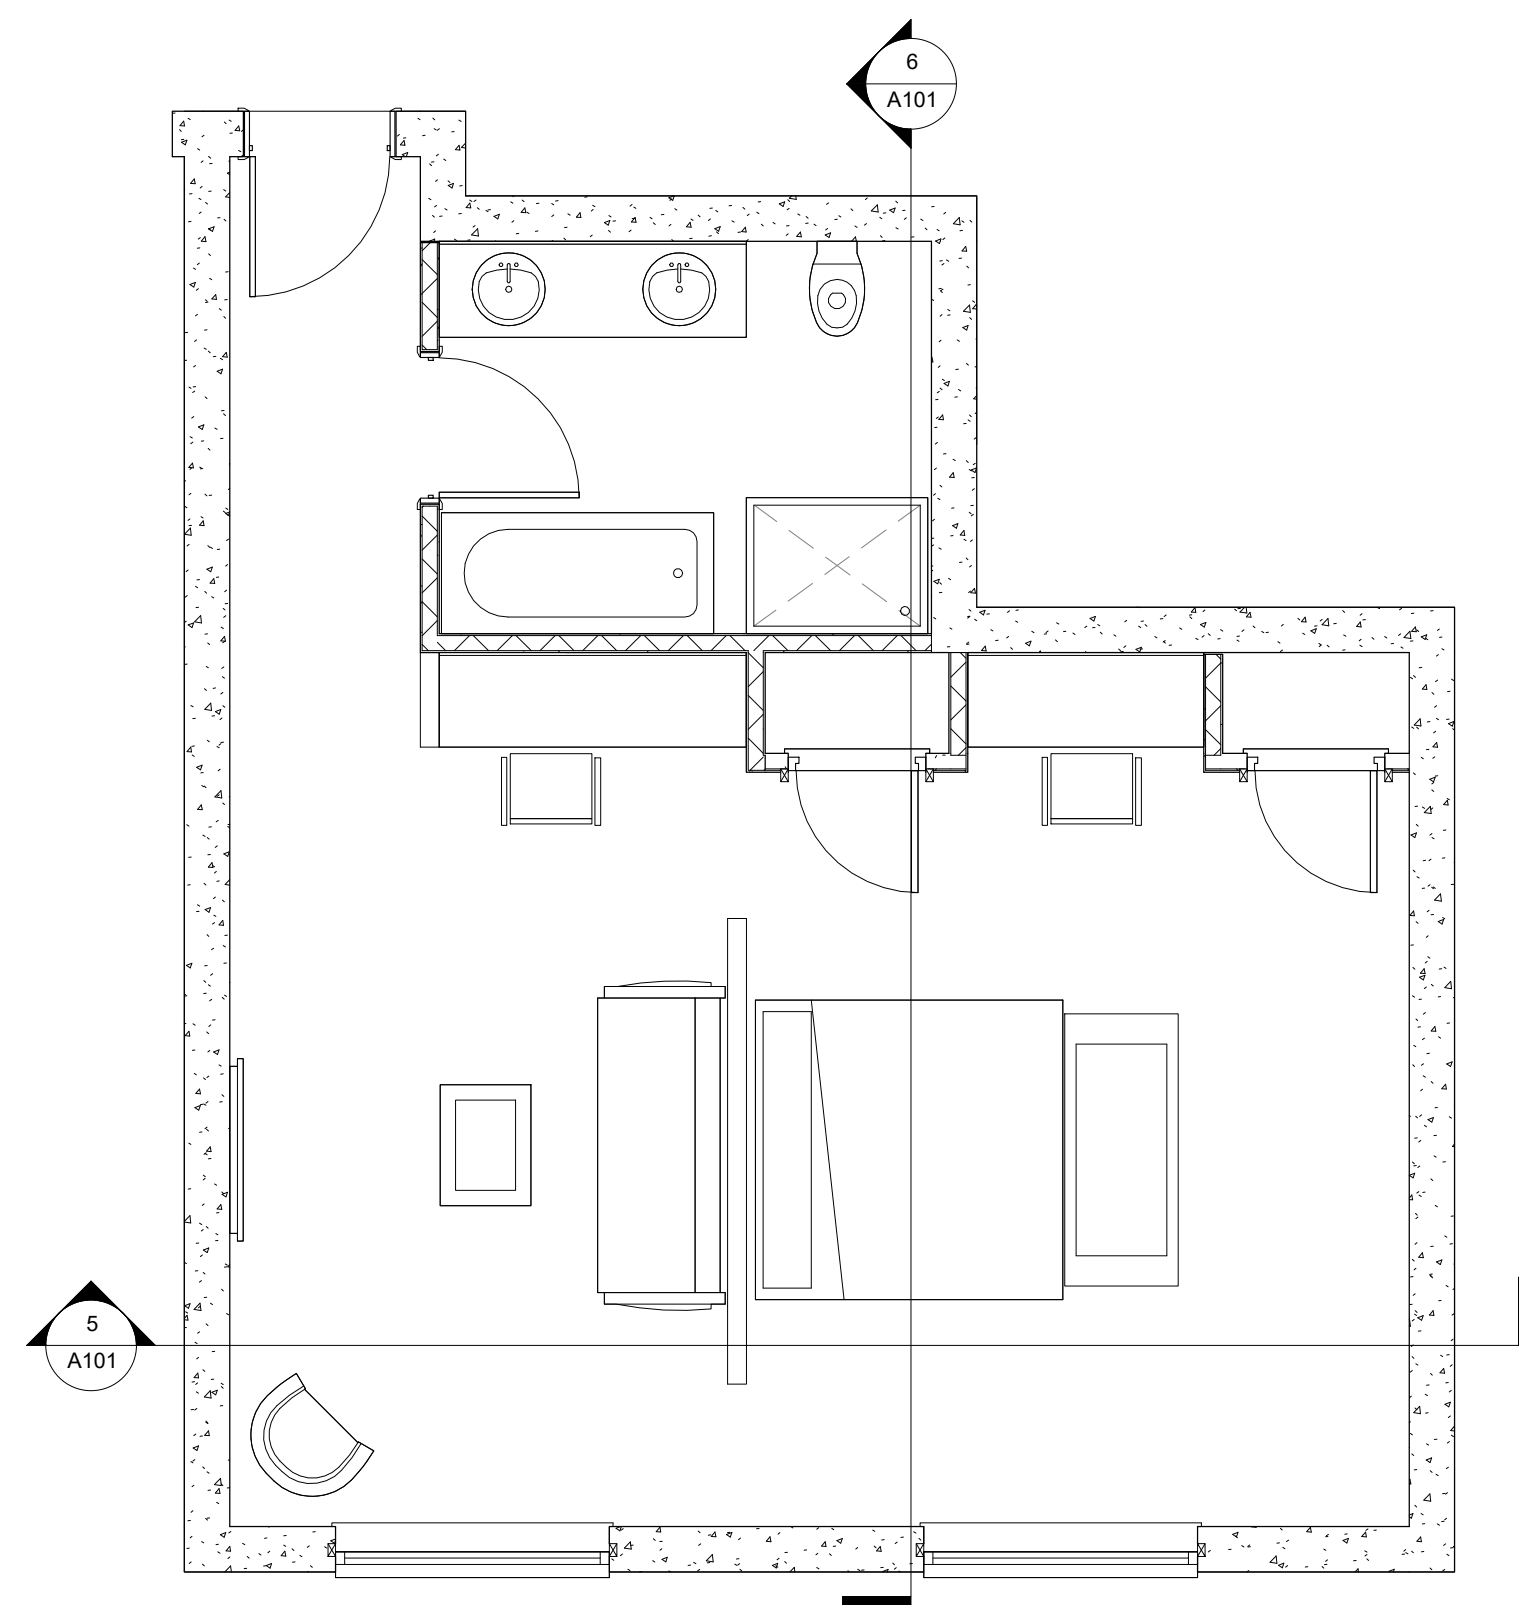

3 Level 0
1 : 50

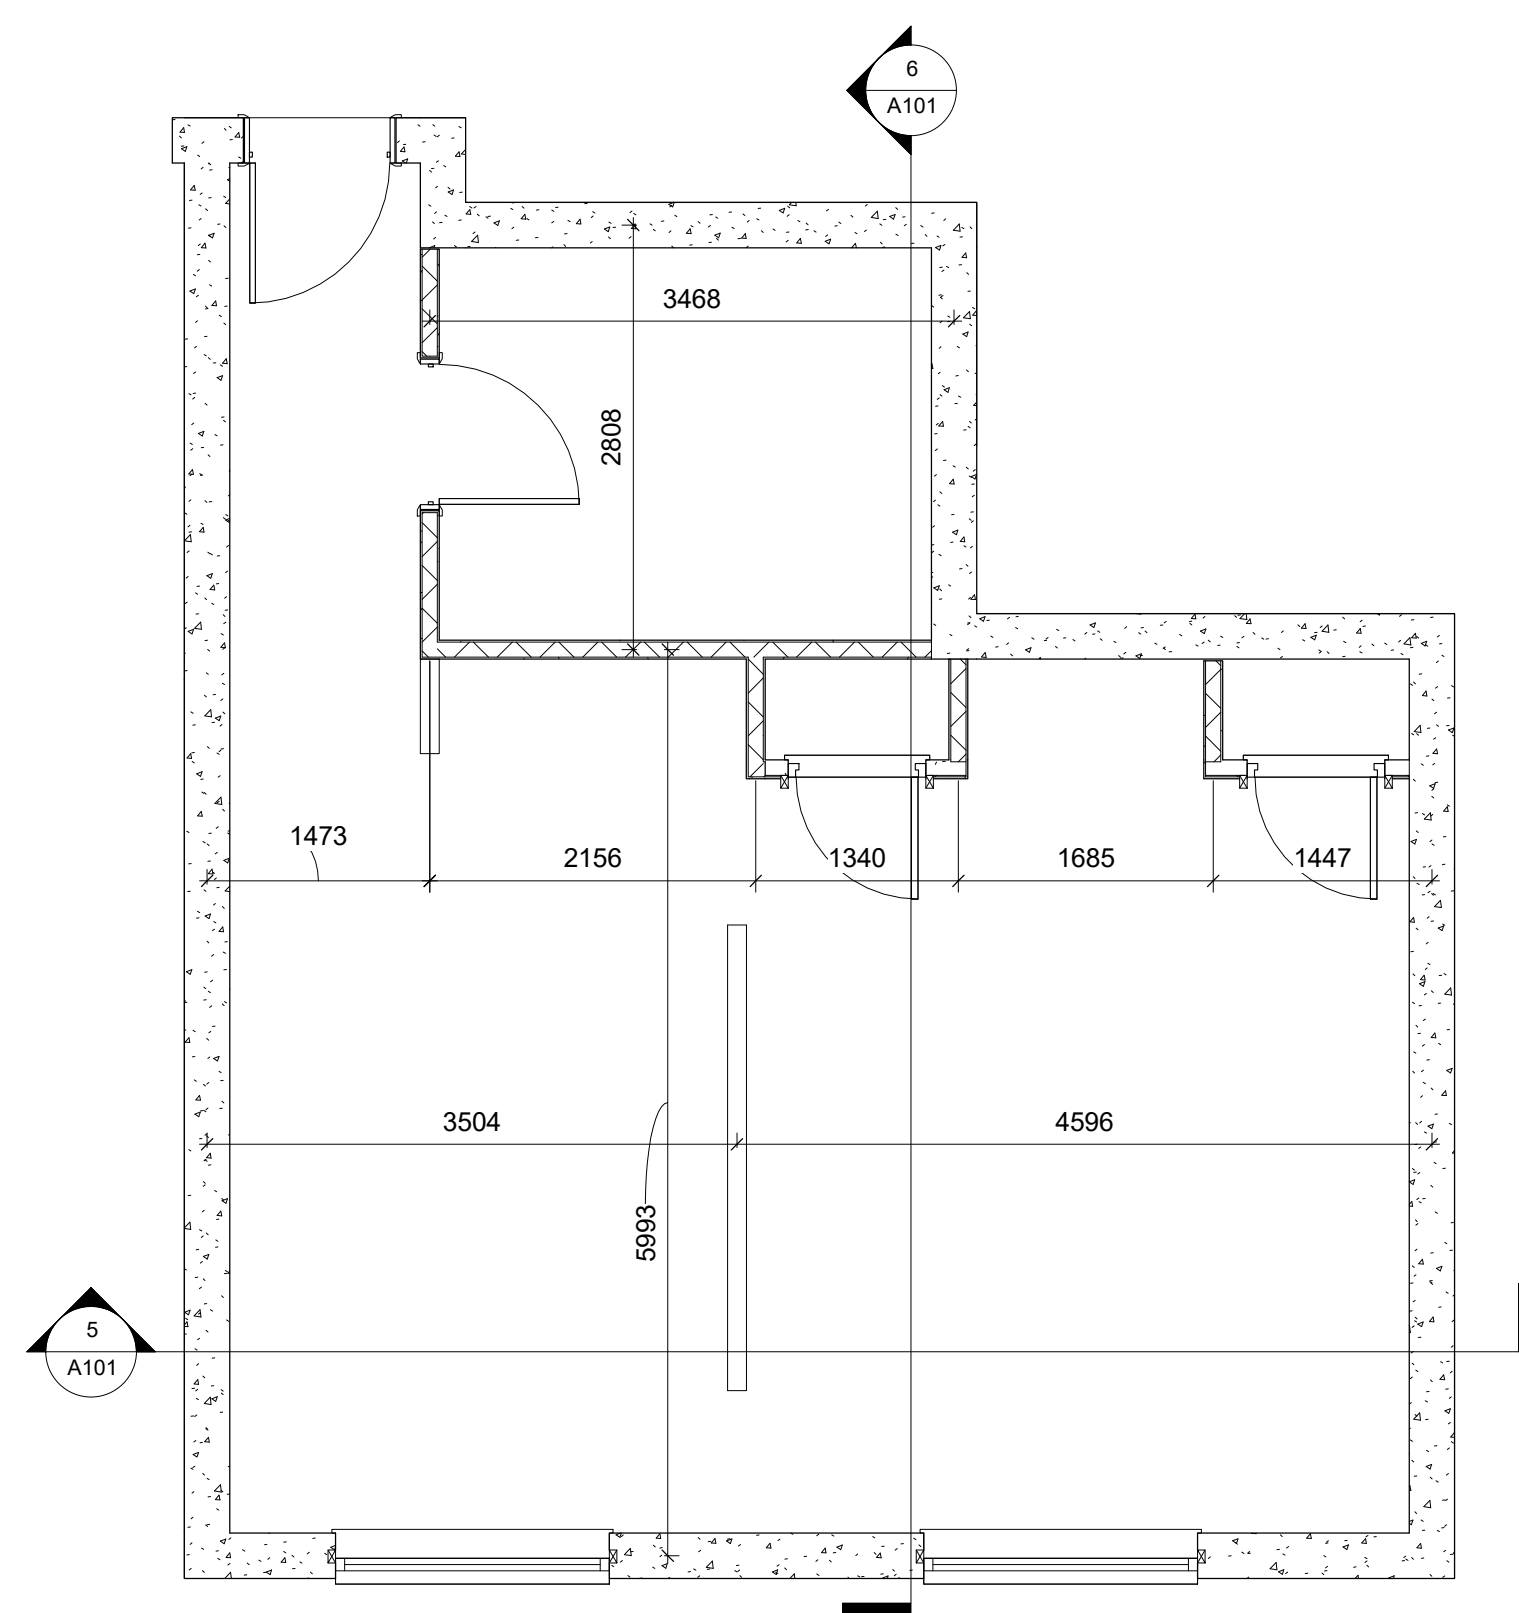


4 Level 0 Dimensions
1 : 50




2 Bathroom Exploded View



1 Room Exploded View

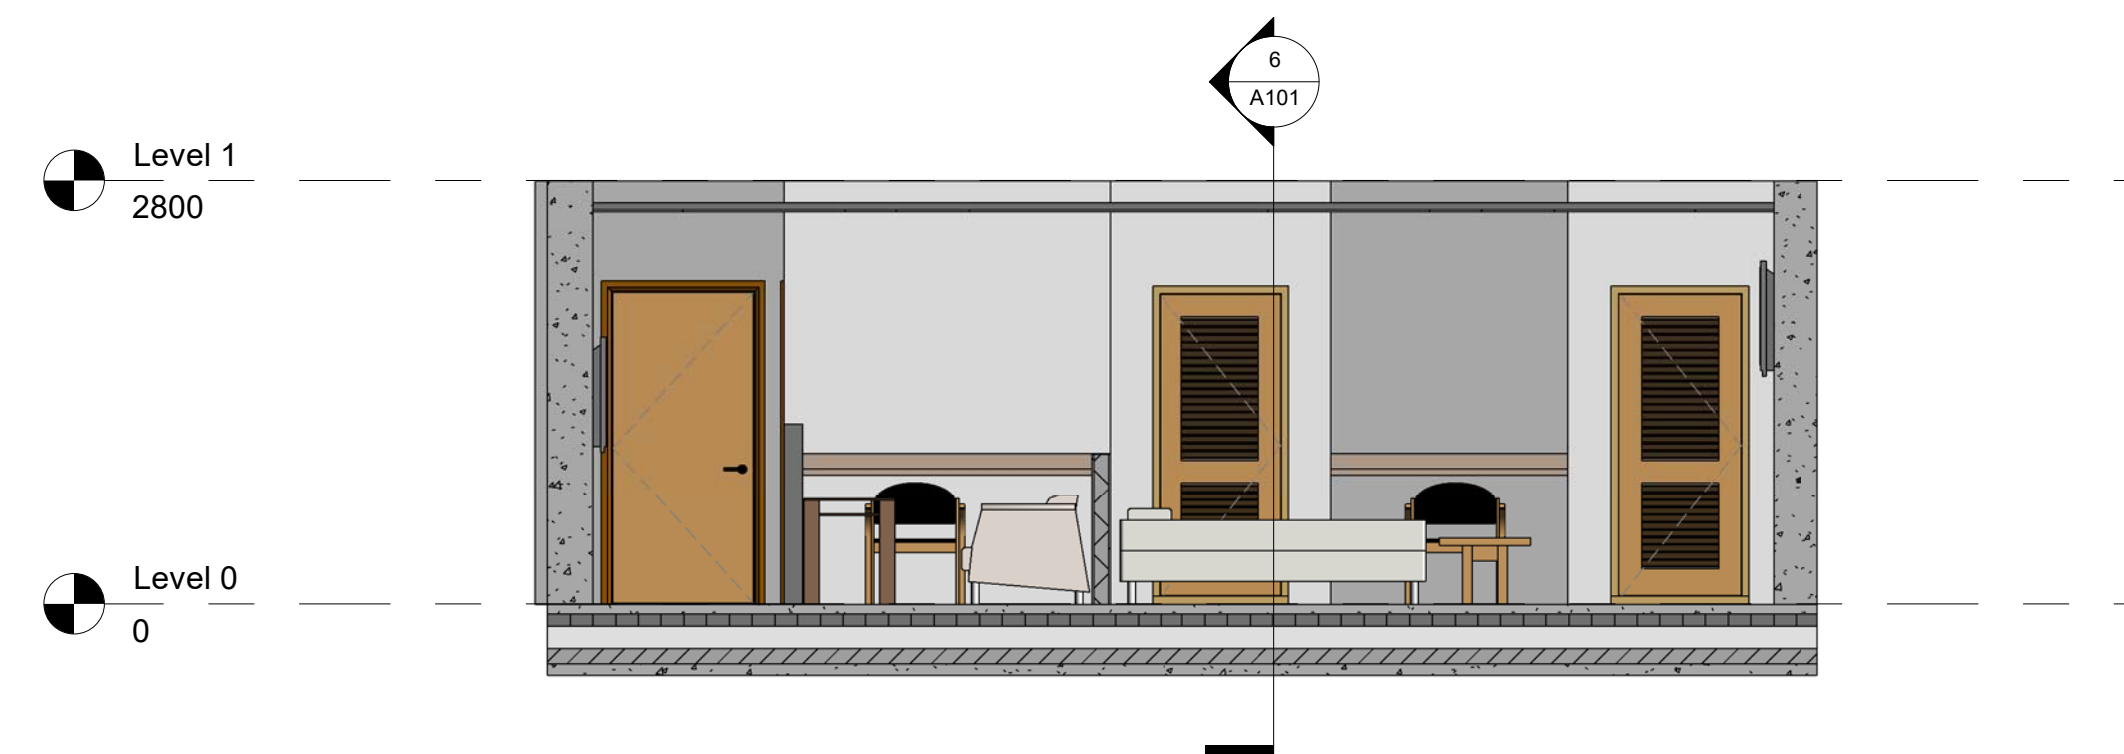

5 Section 1
1 : 50

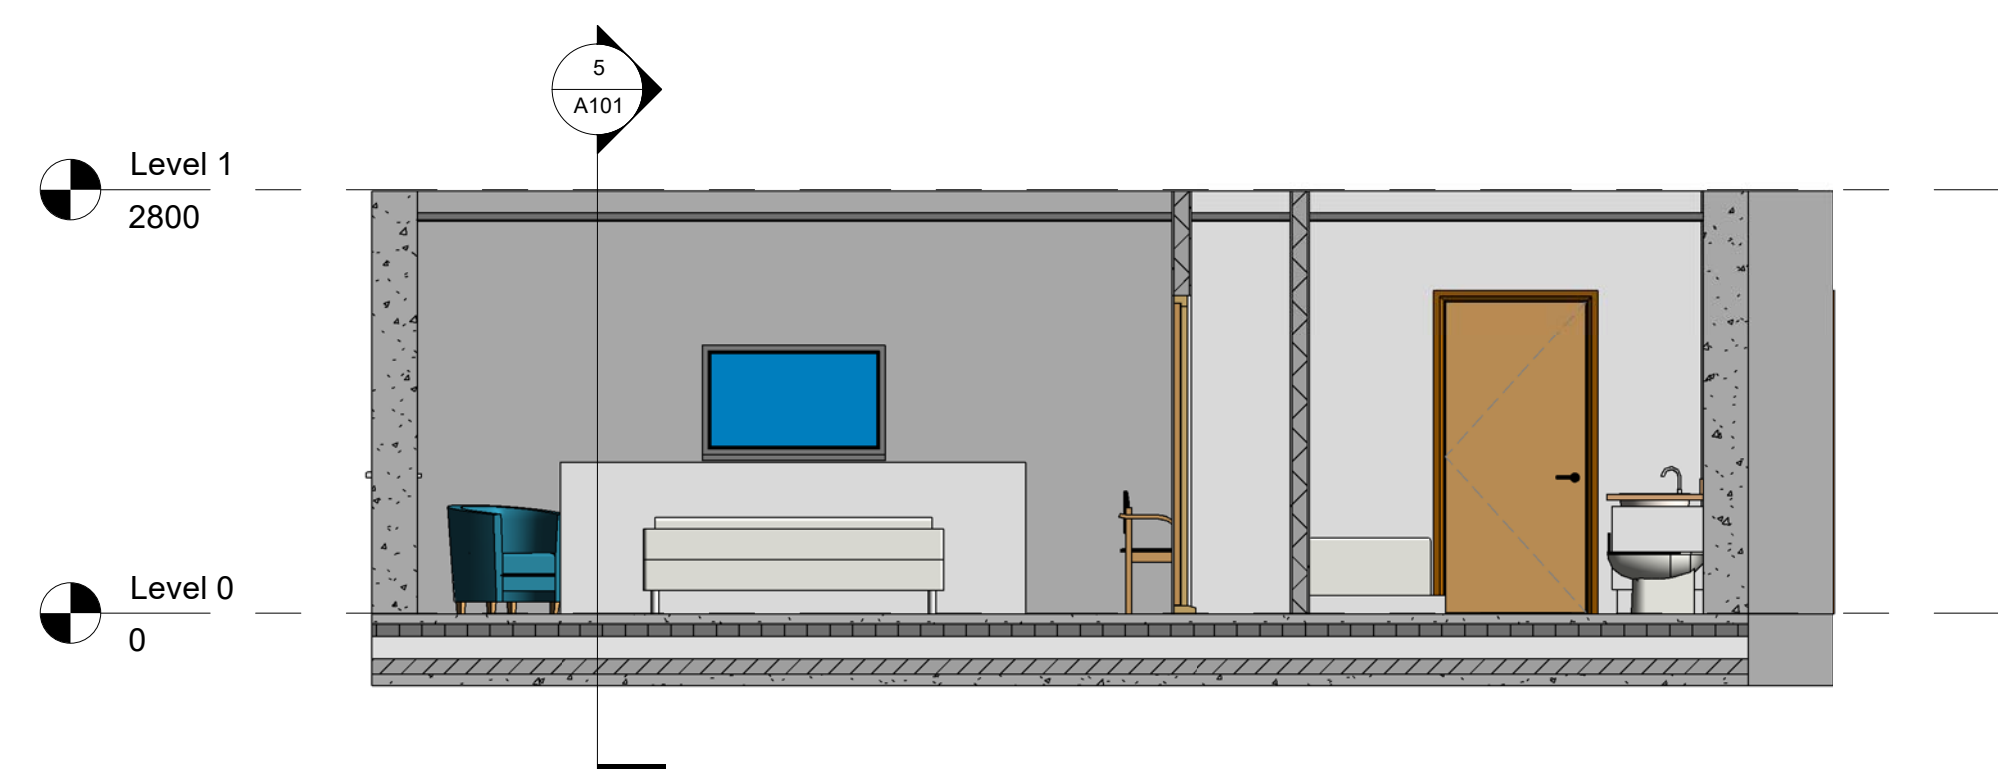

6 Section 2
1 : 50