

Educational
Exercise
Not for
Construction

Cita
BIM GATHERING

AR-VR
Support Material

Hotel Room
Layout

Project number AR-VR-001


Date 15-Nov-17

Drawn by Paul Vesey


Checked by Checker

A101

Scale 1 : 50

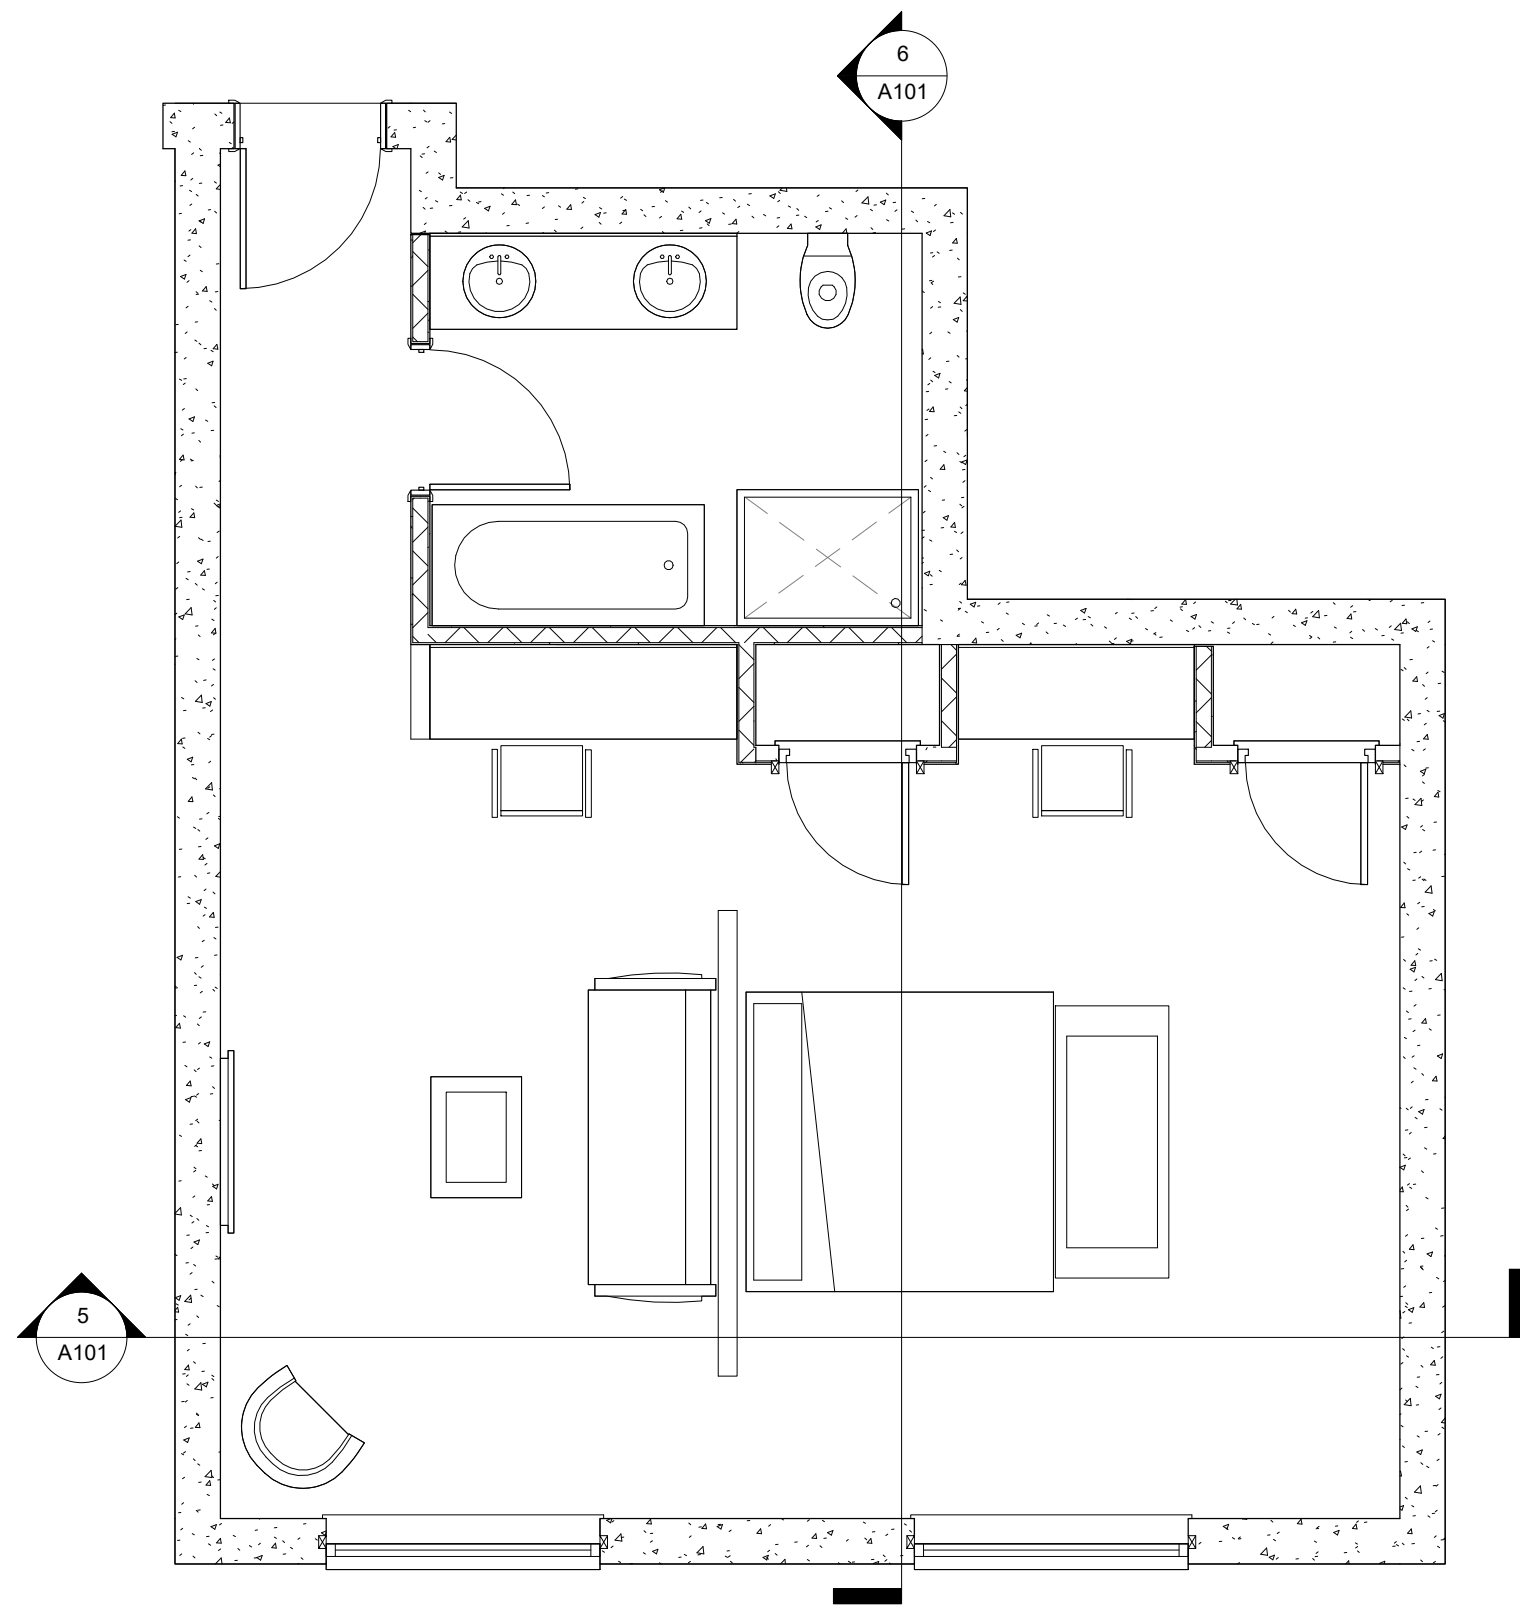


3 Level 0
1 : 50

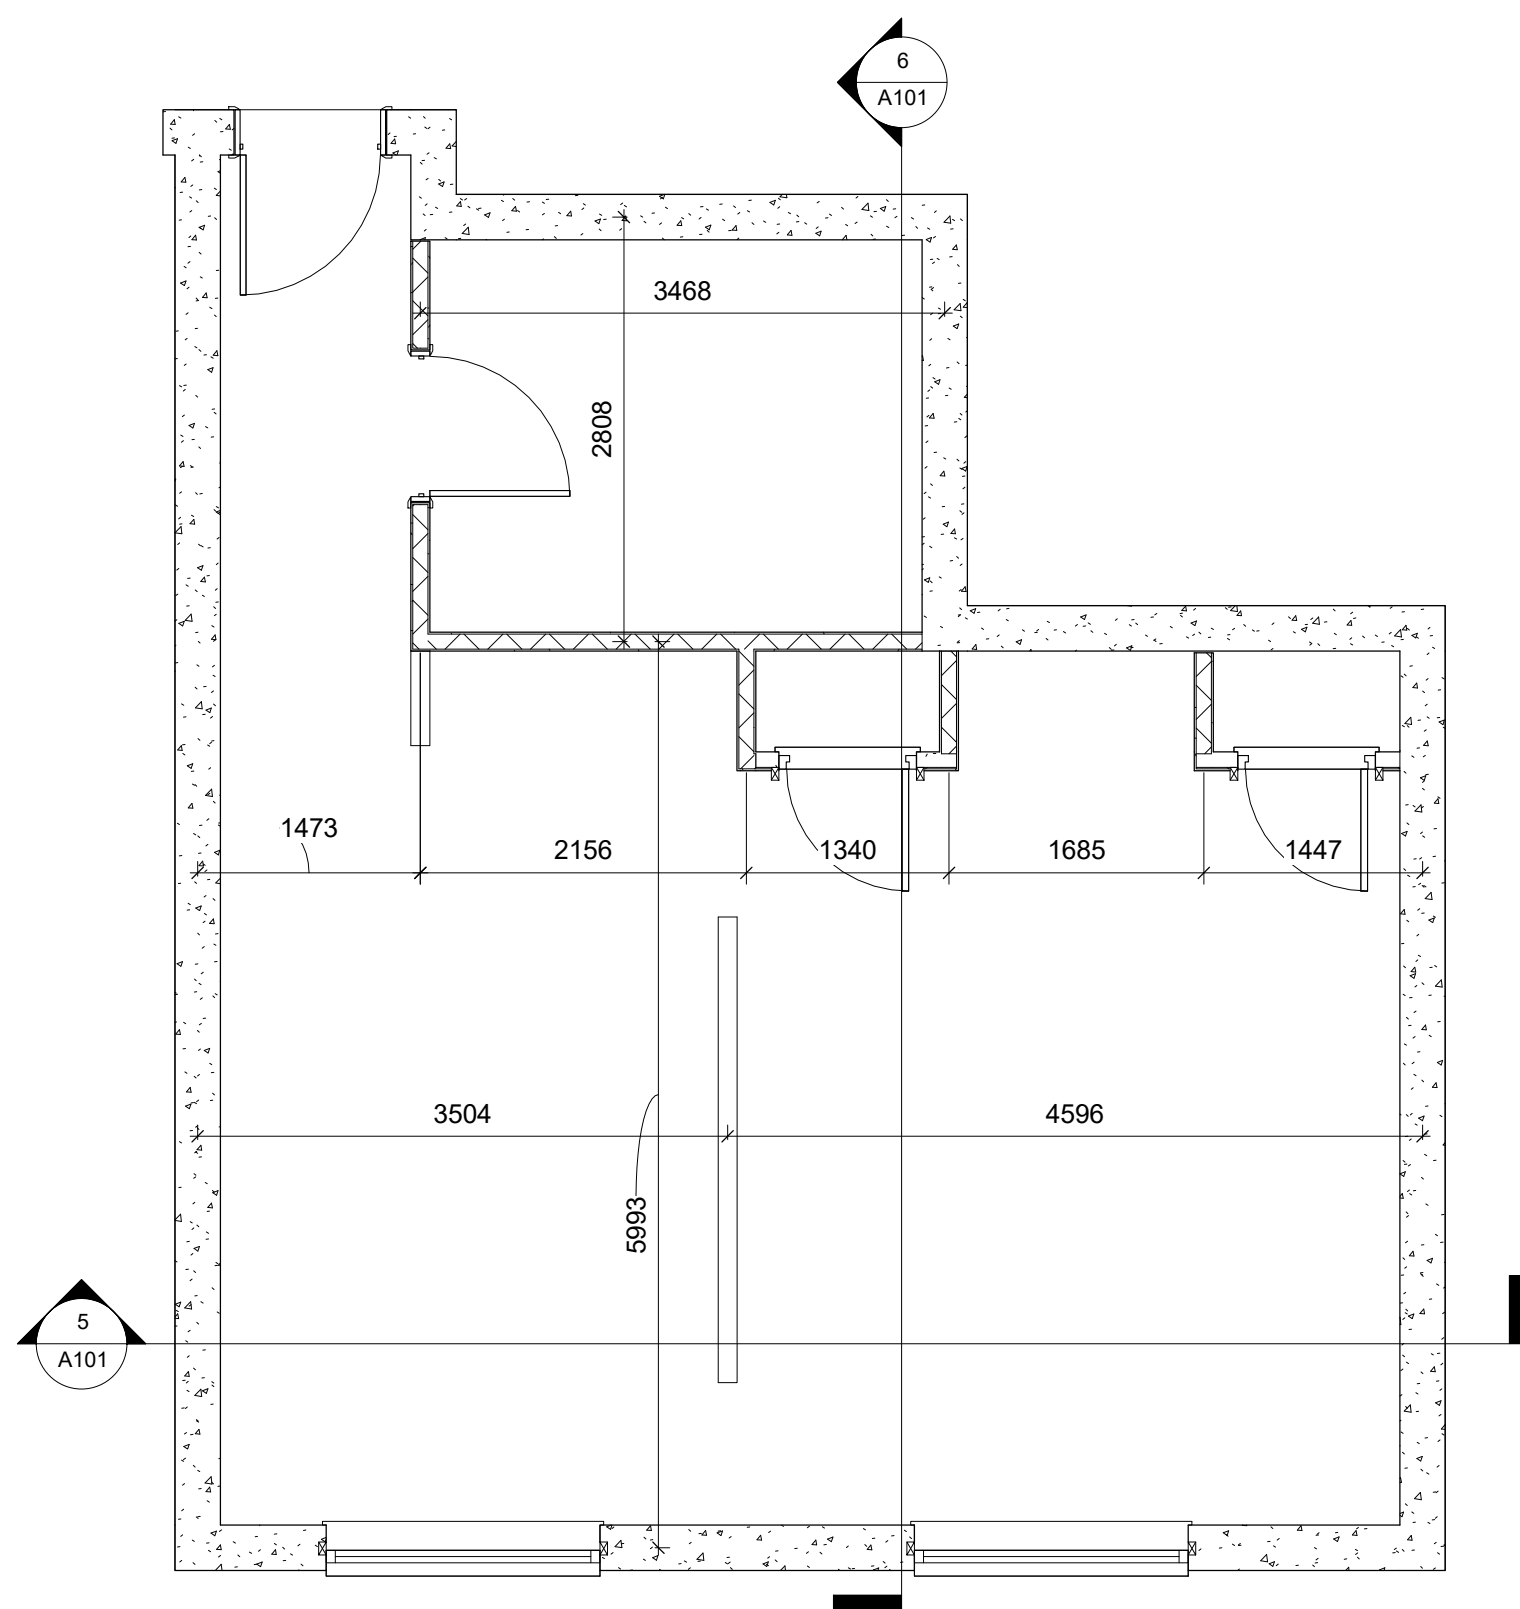


4 Level 0 Dimensions
1 : 50




2 Bathroom Exploded View

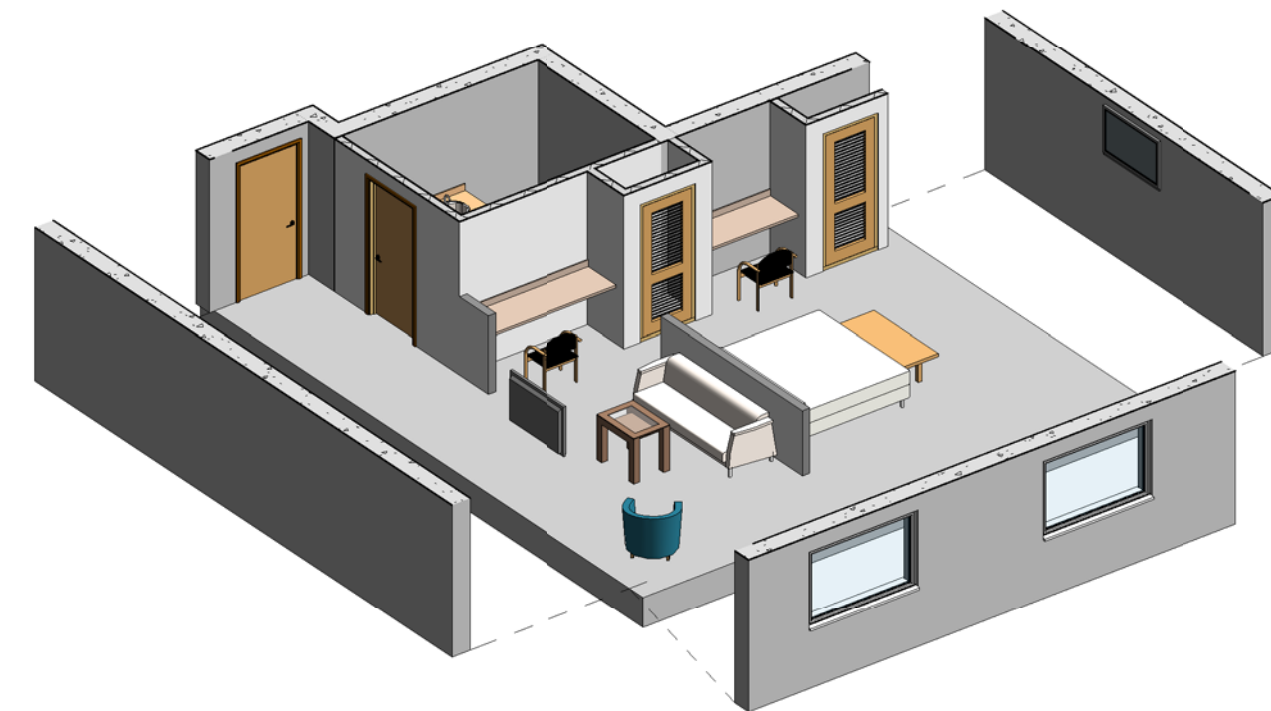

1 Room Exploded View

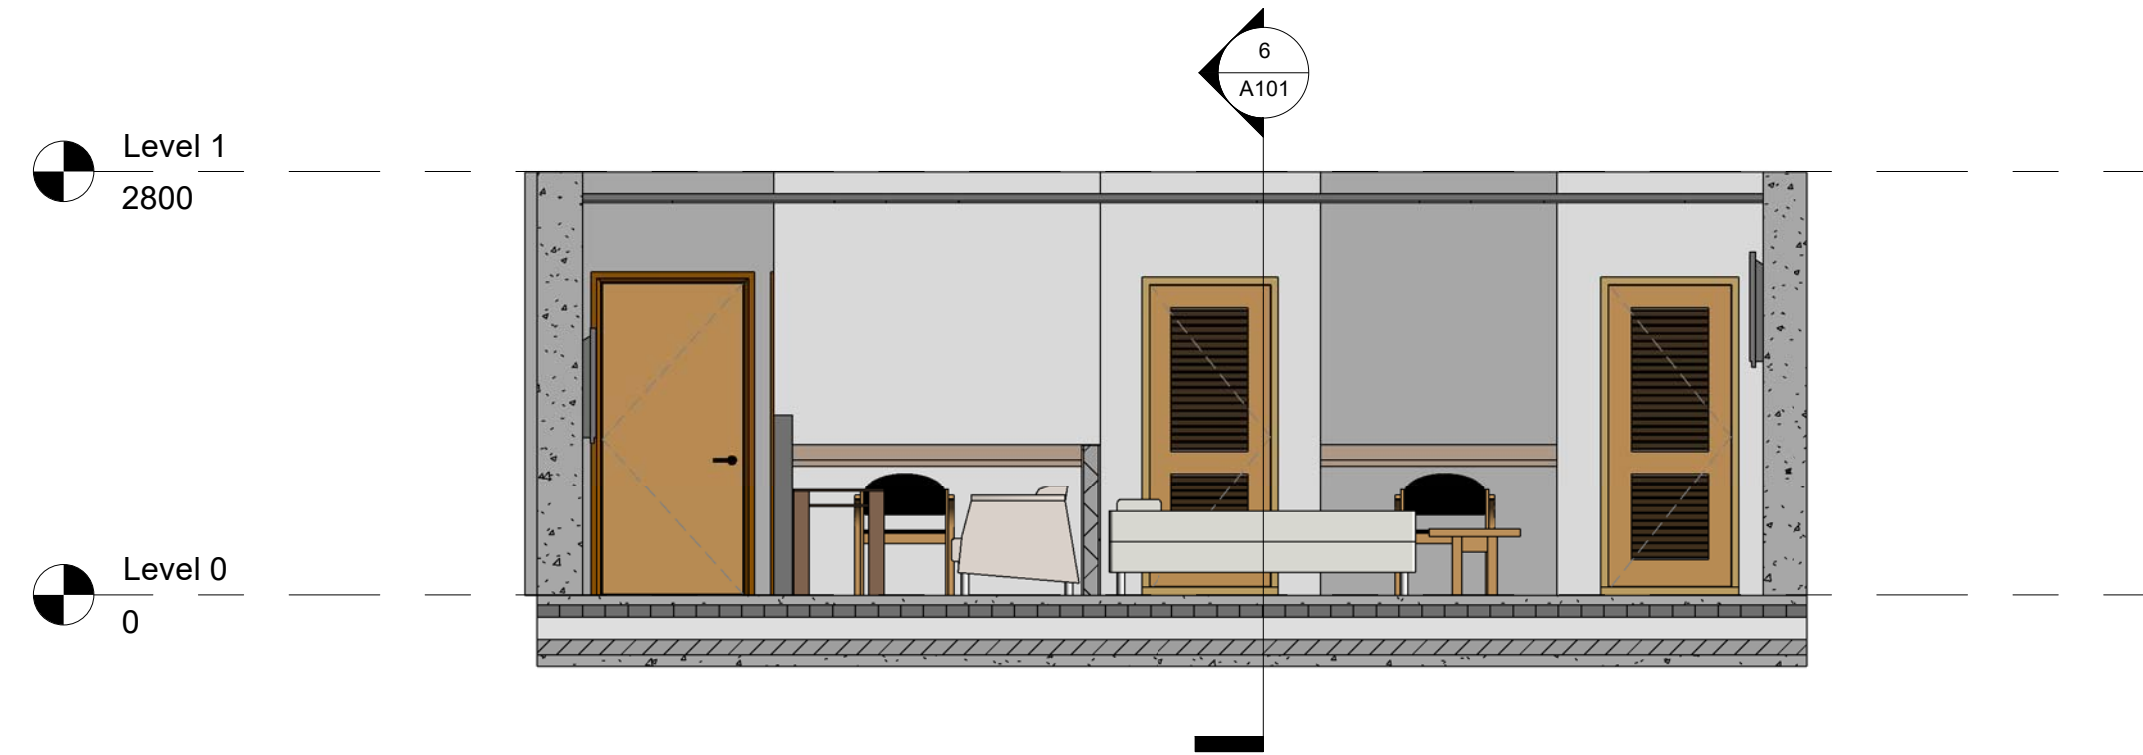

5 Section 1
1 : 50

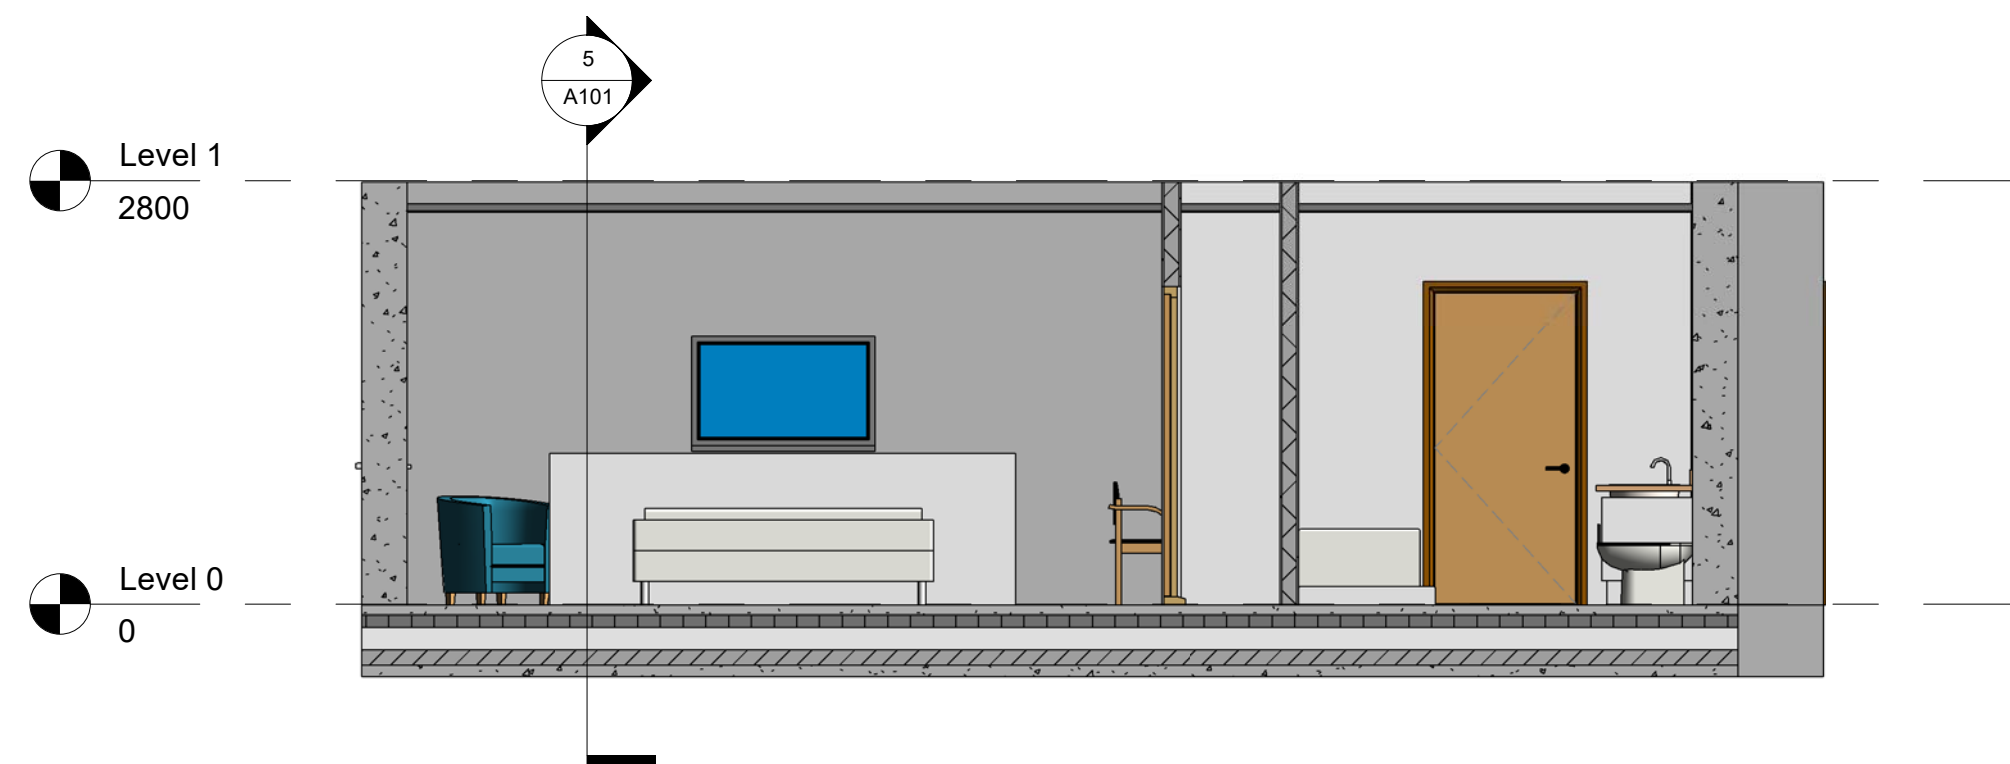

6 Section 2
1 : 50